



C

B

A

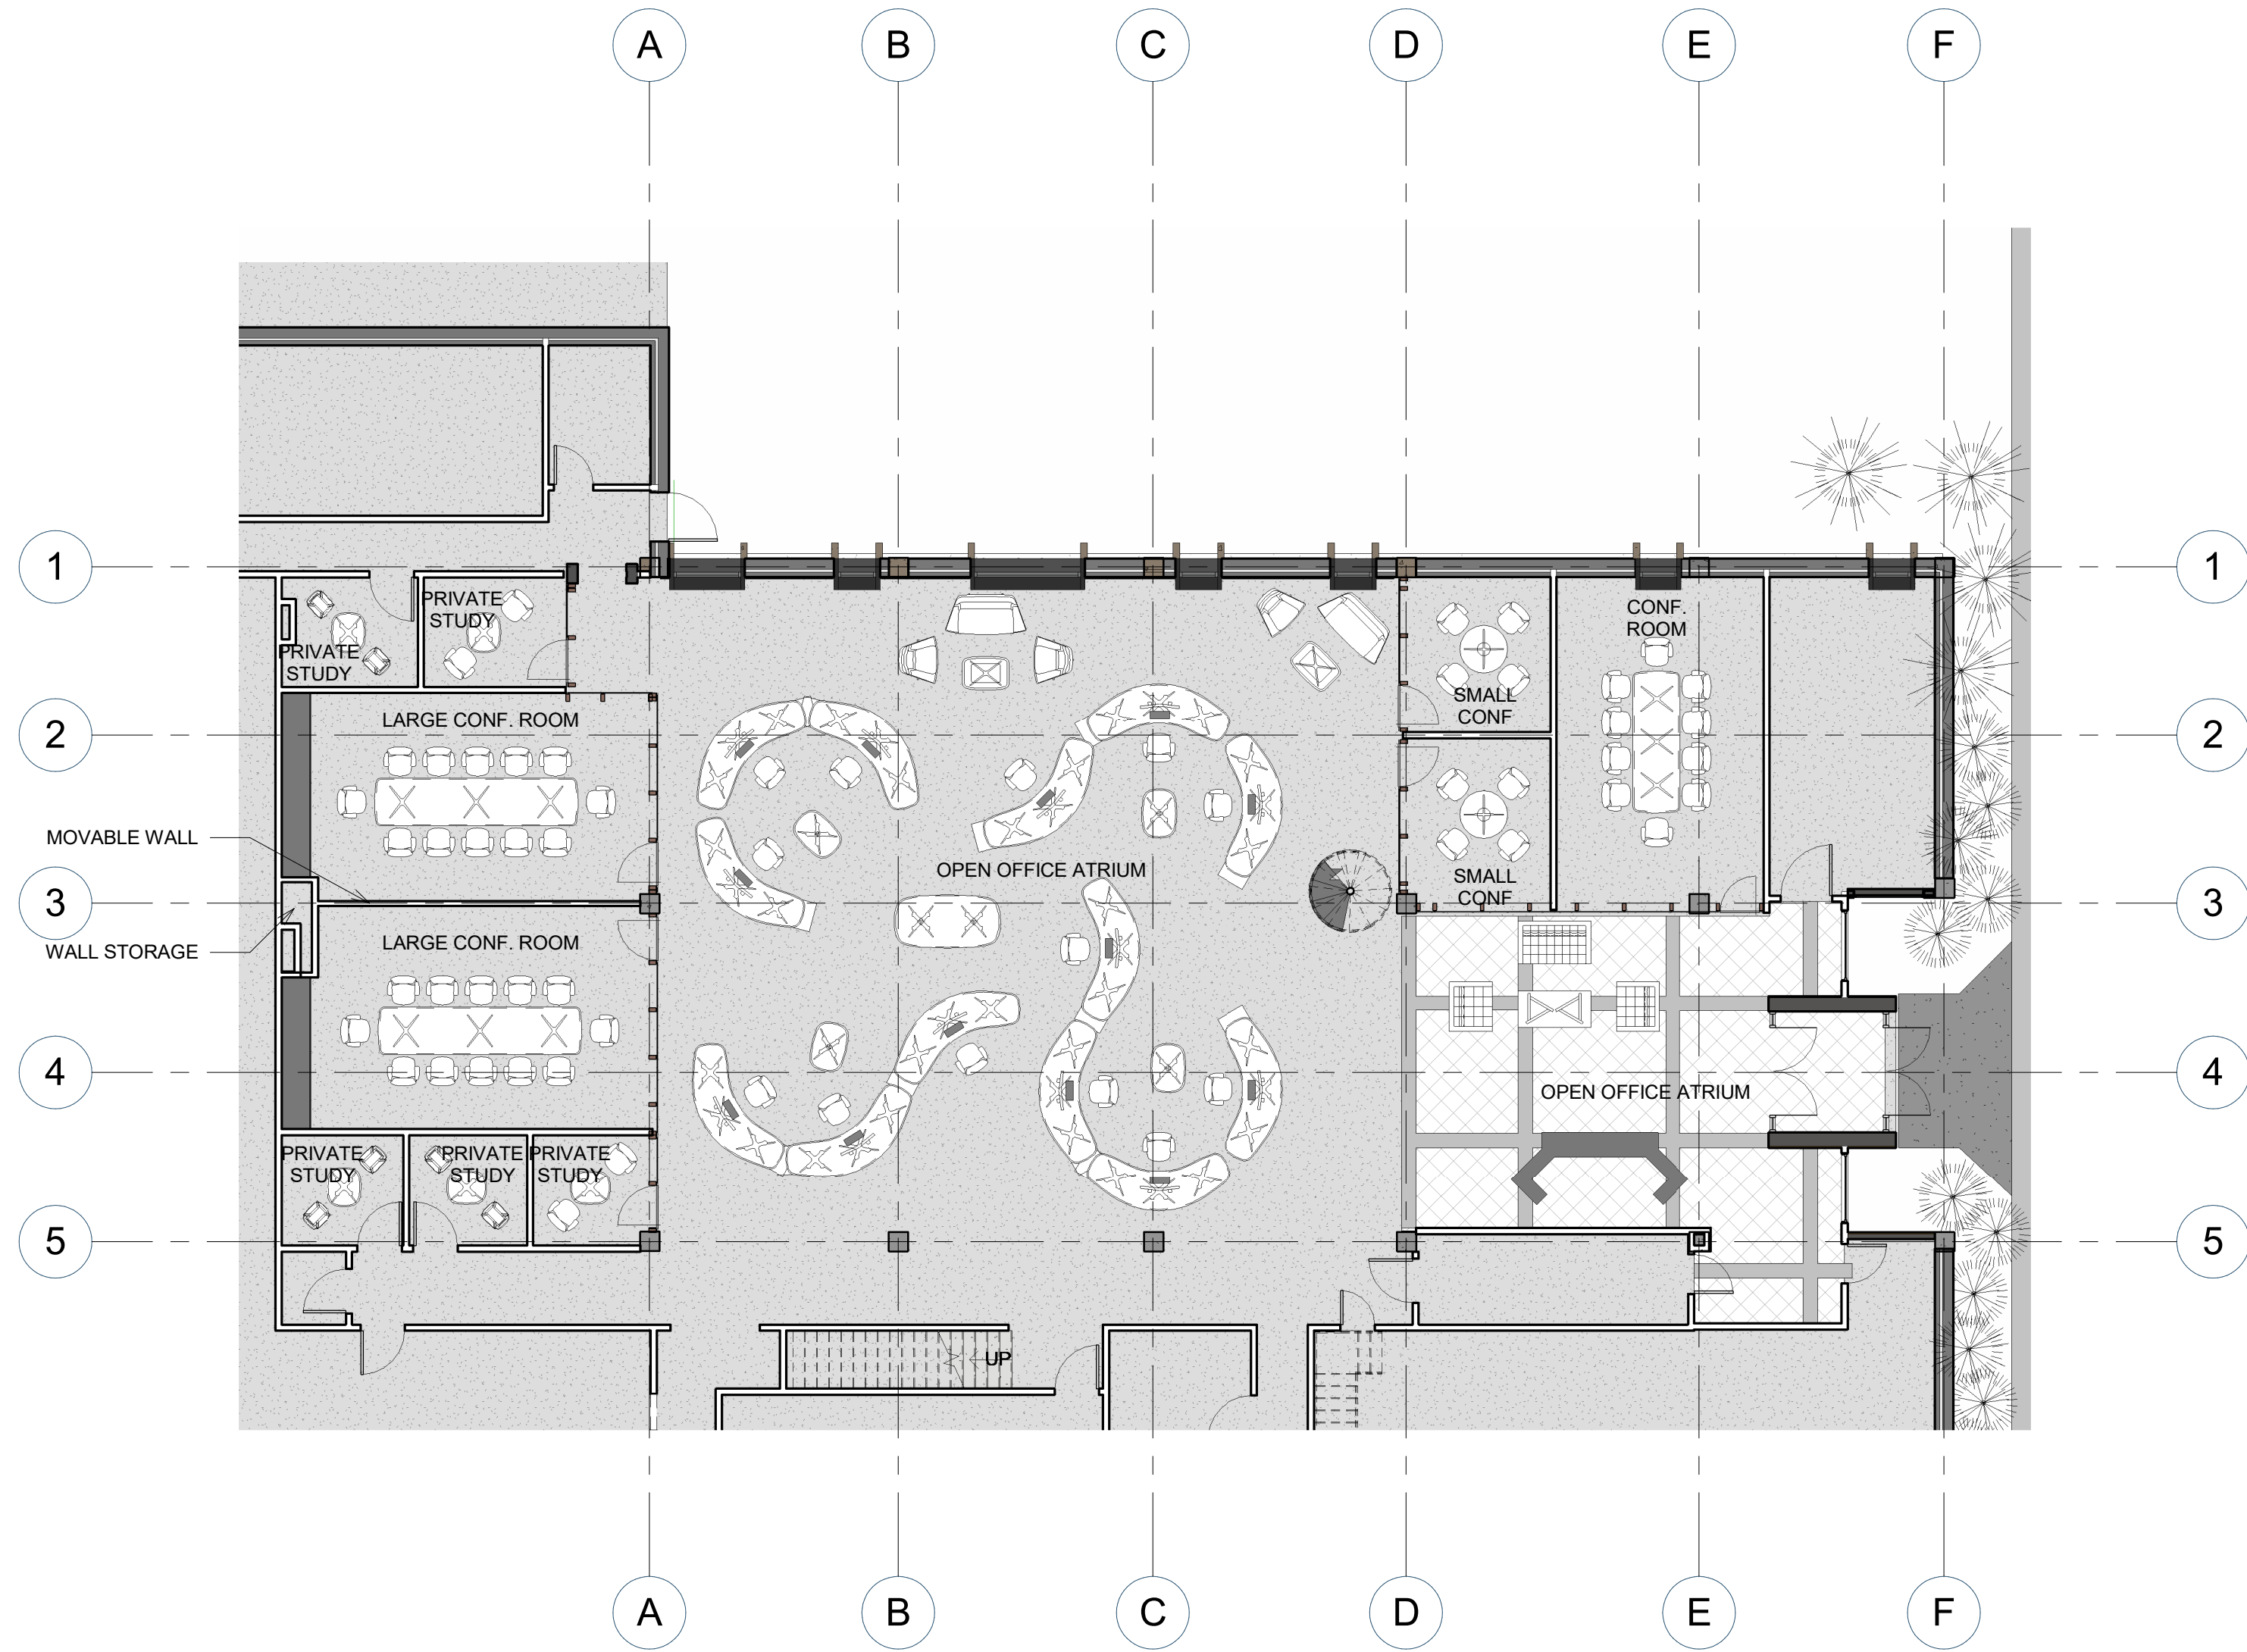

① Option 1 - 1st Floor  
1" = 10'-0"

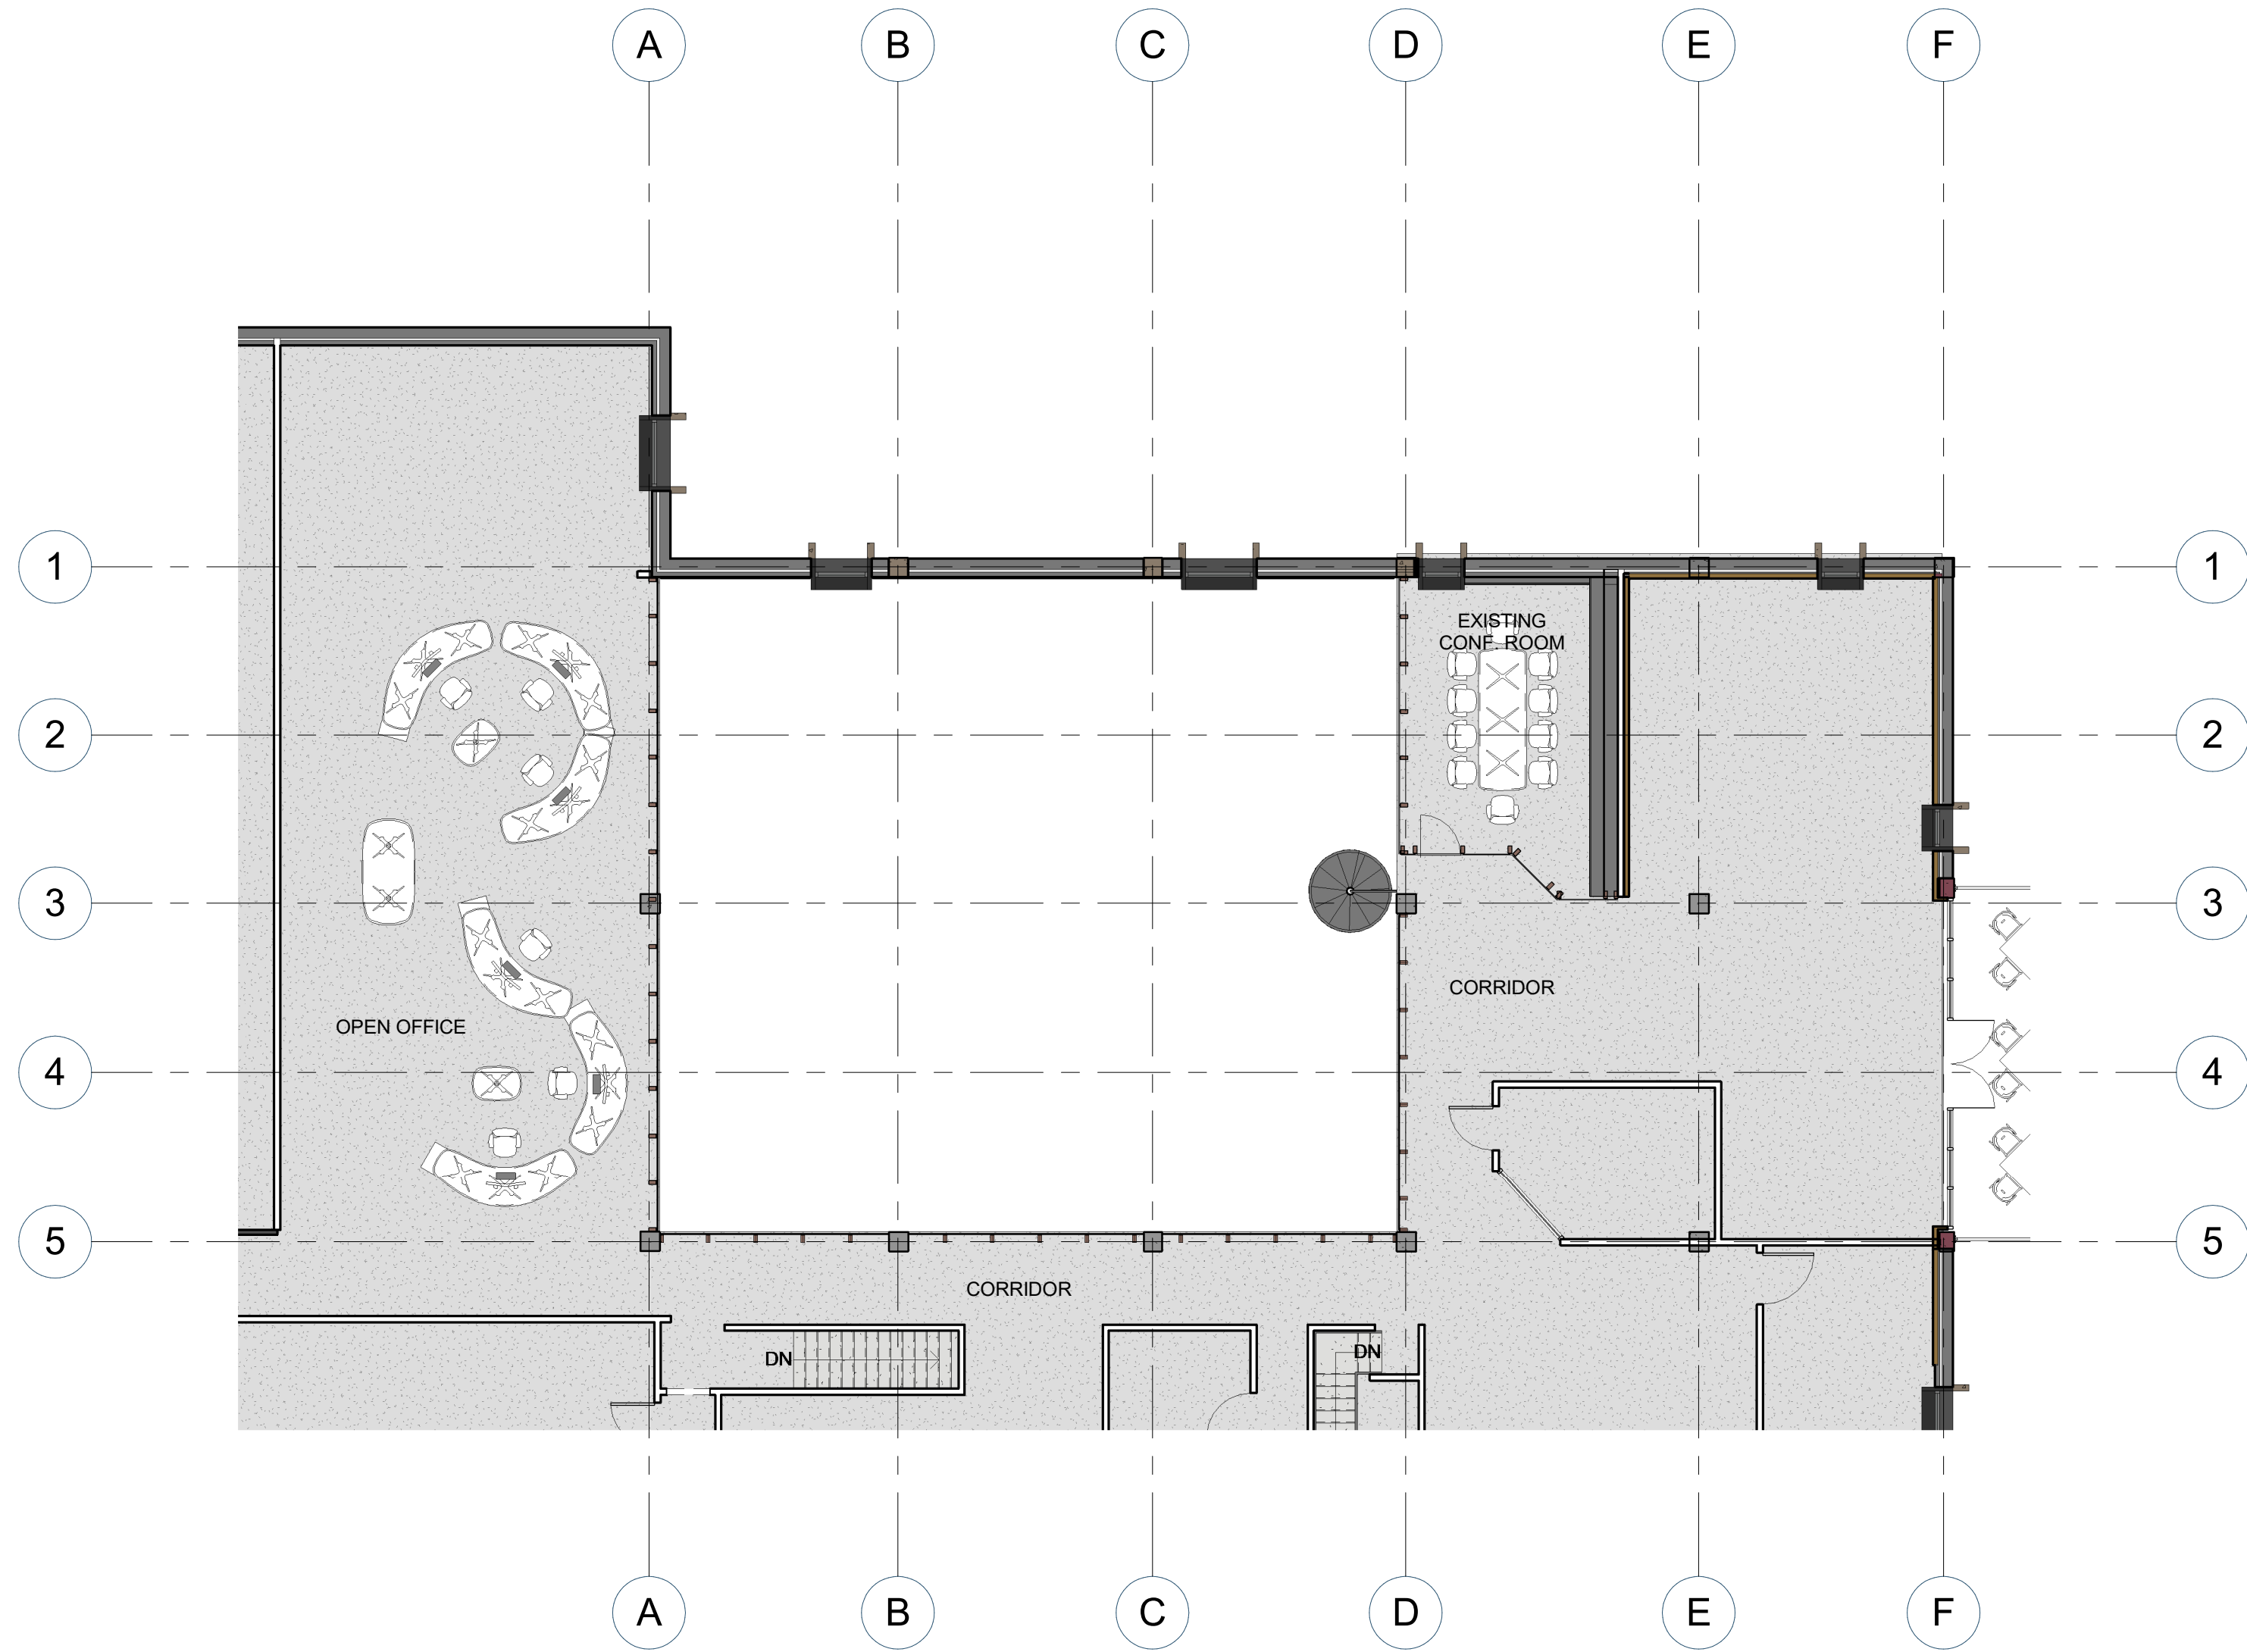

② Option 1 - 2nd Floor  
1" = 10'-0"

C

B

A




Owner: Stephan & Brady Marketing Communications  
1850 Hoffman St  
Madison, WI 53704  
608-241-4141 | dhearn@stephanbrady.com  
stephanbrady.com




Architect: OpeningDesign  
312 W. Lakeside St.  
Madison, WI 53715  
773-425-6456 - ryan@openingdesign.com  
OpeningDesign.com



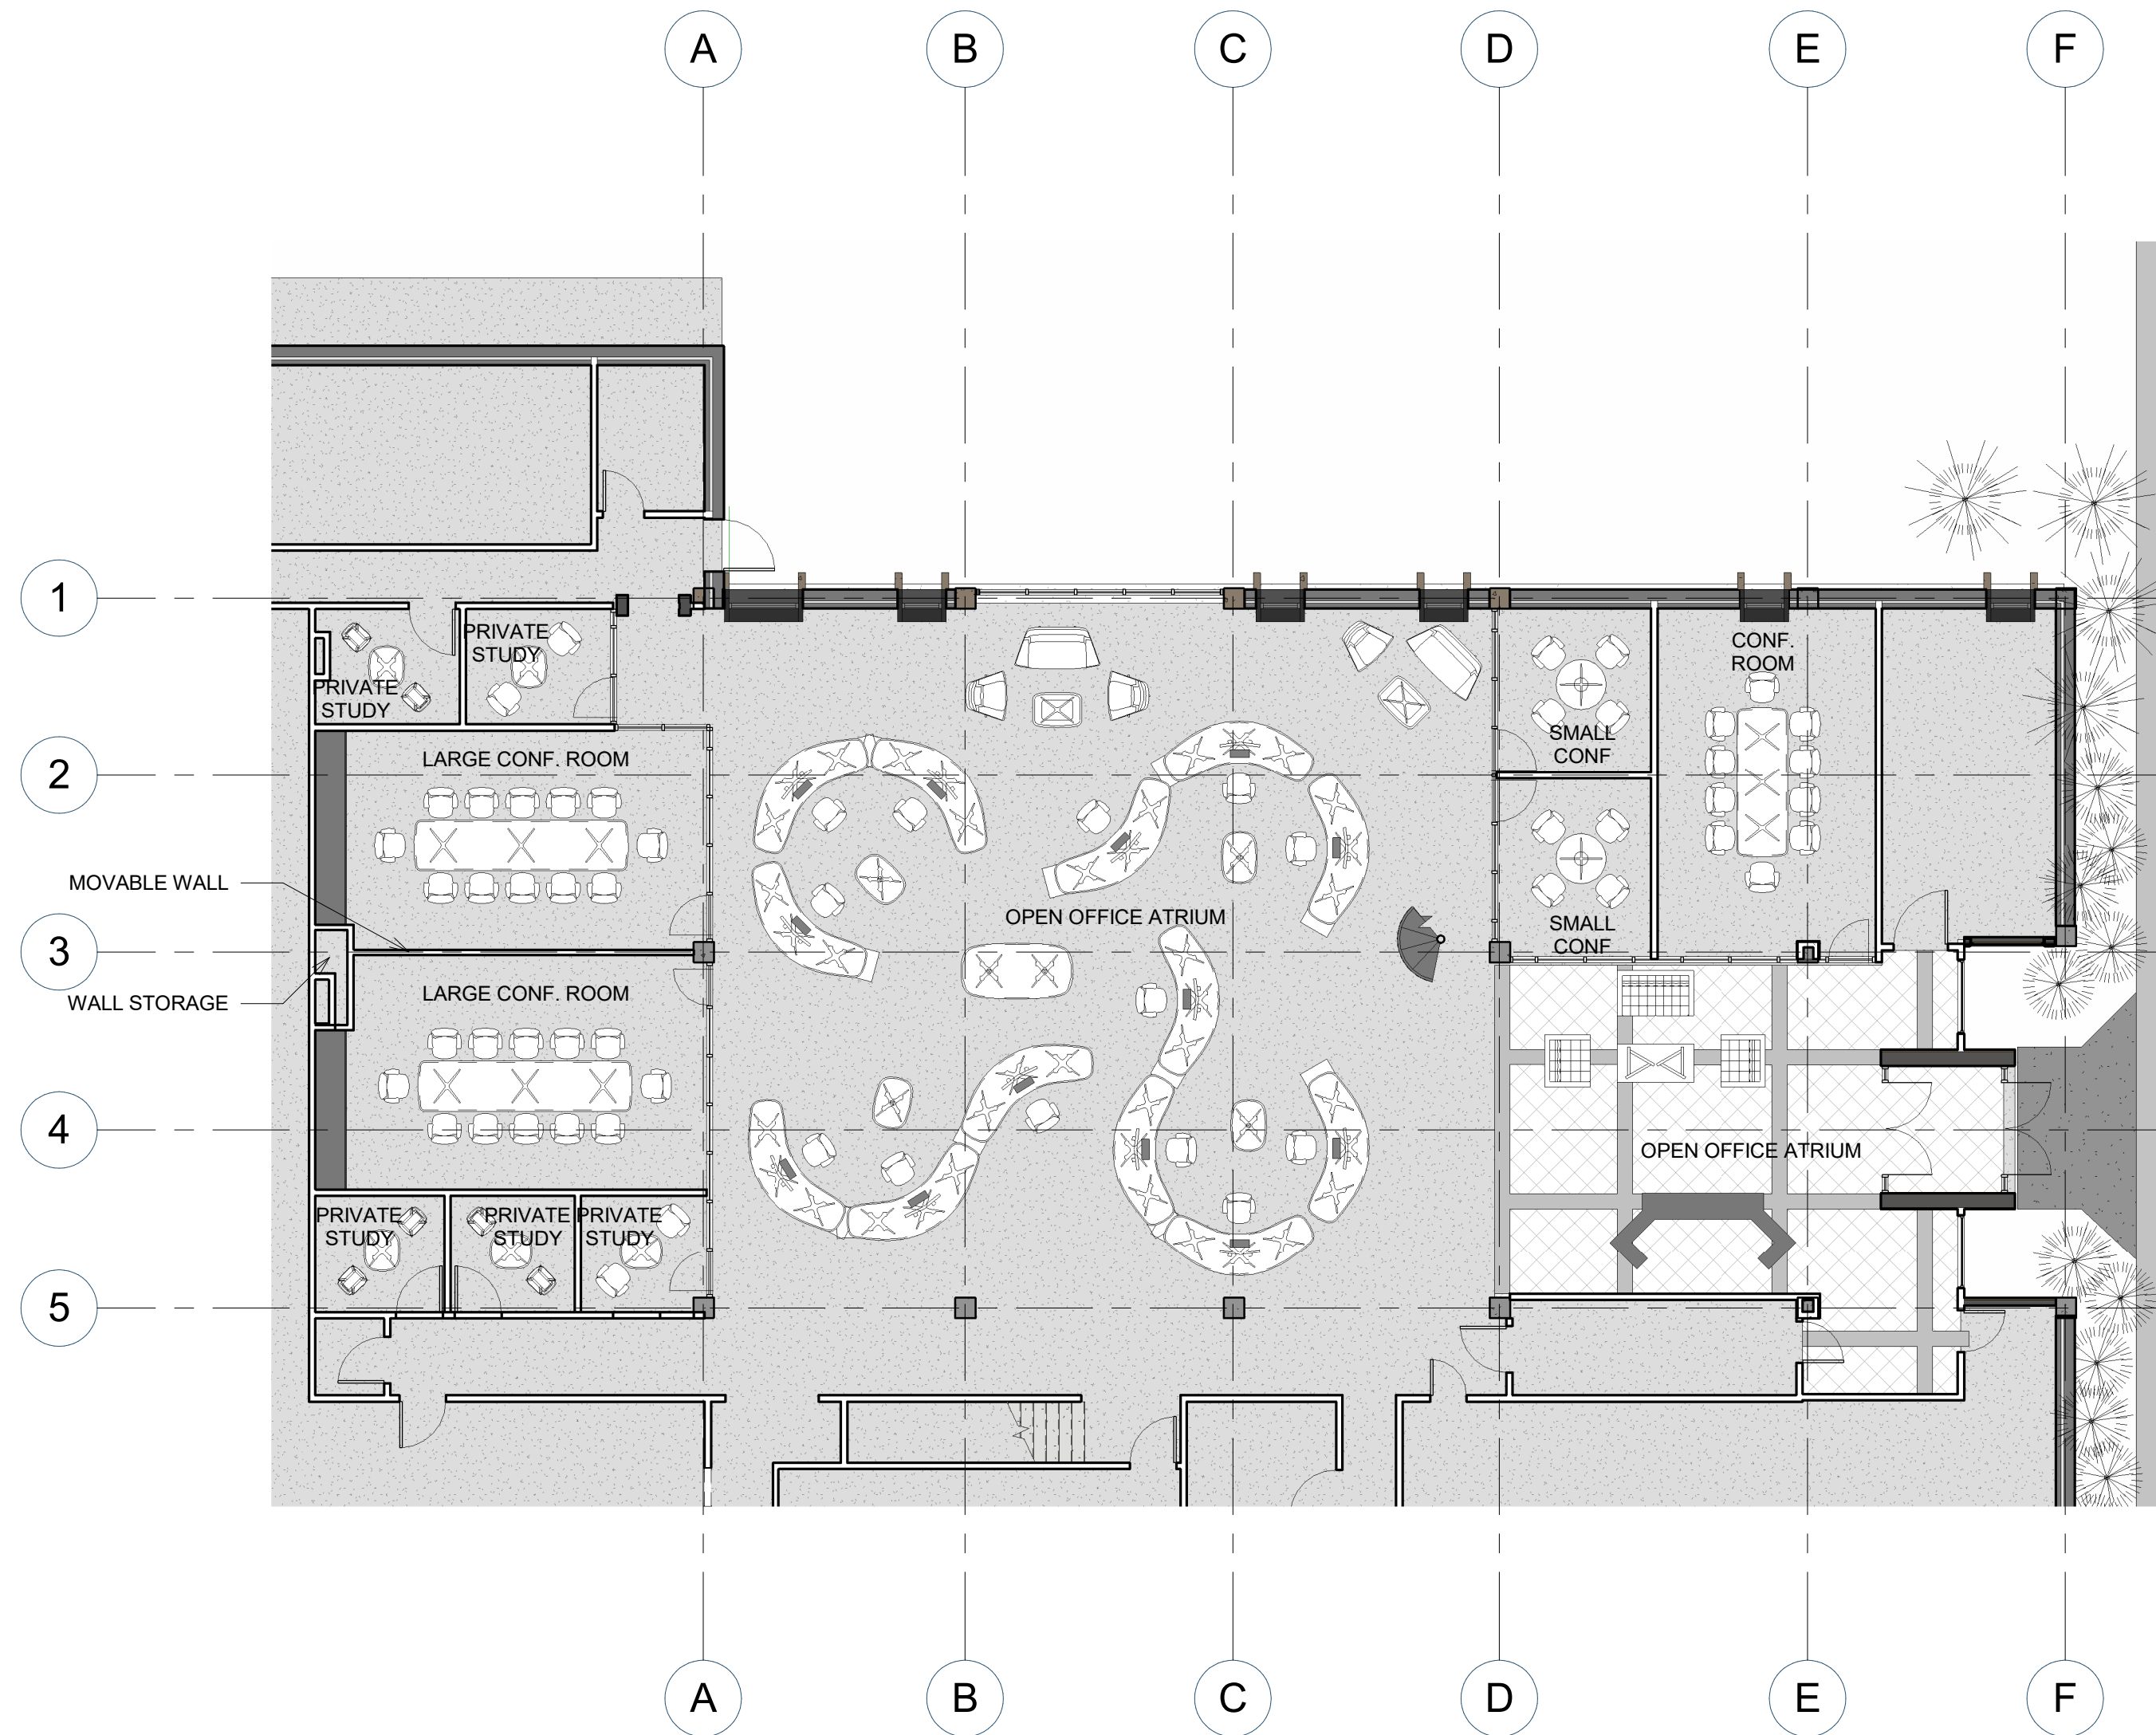

① Option 2 - 1st Floor  
1" = 10'-0"

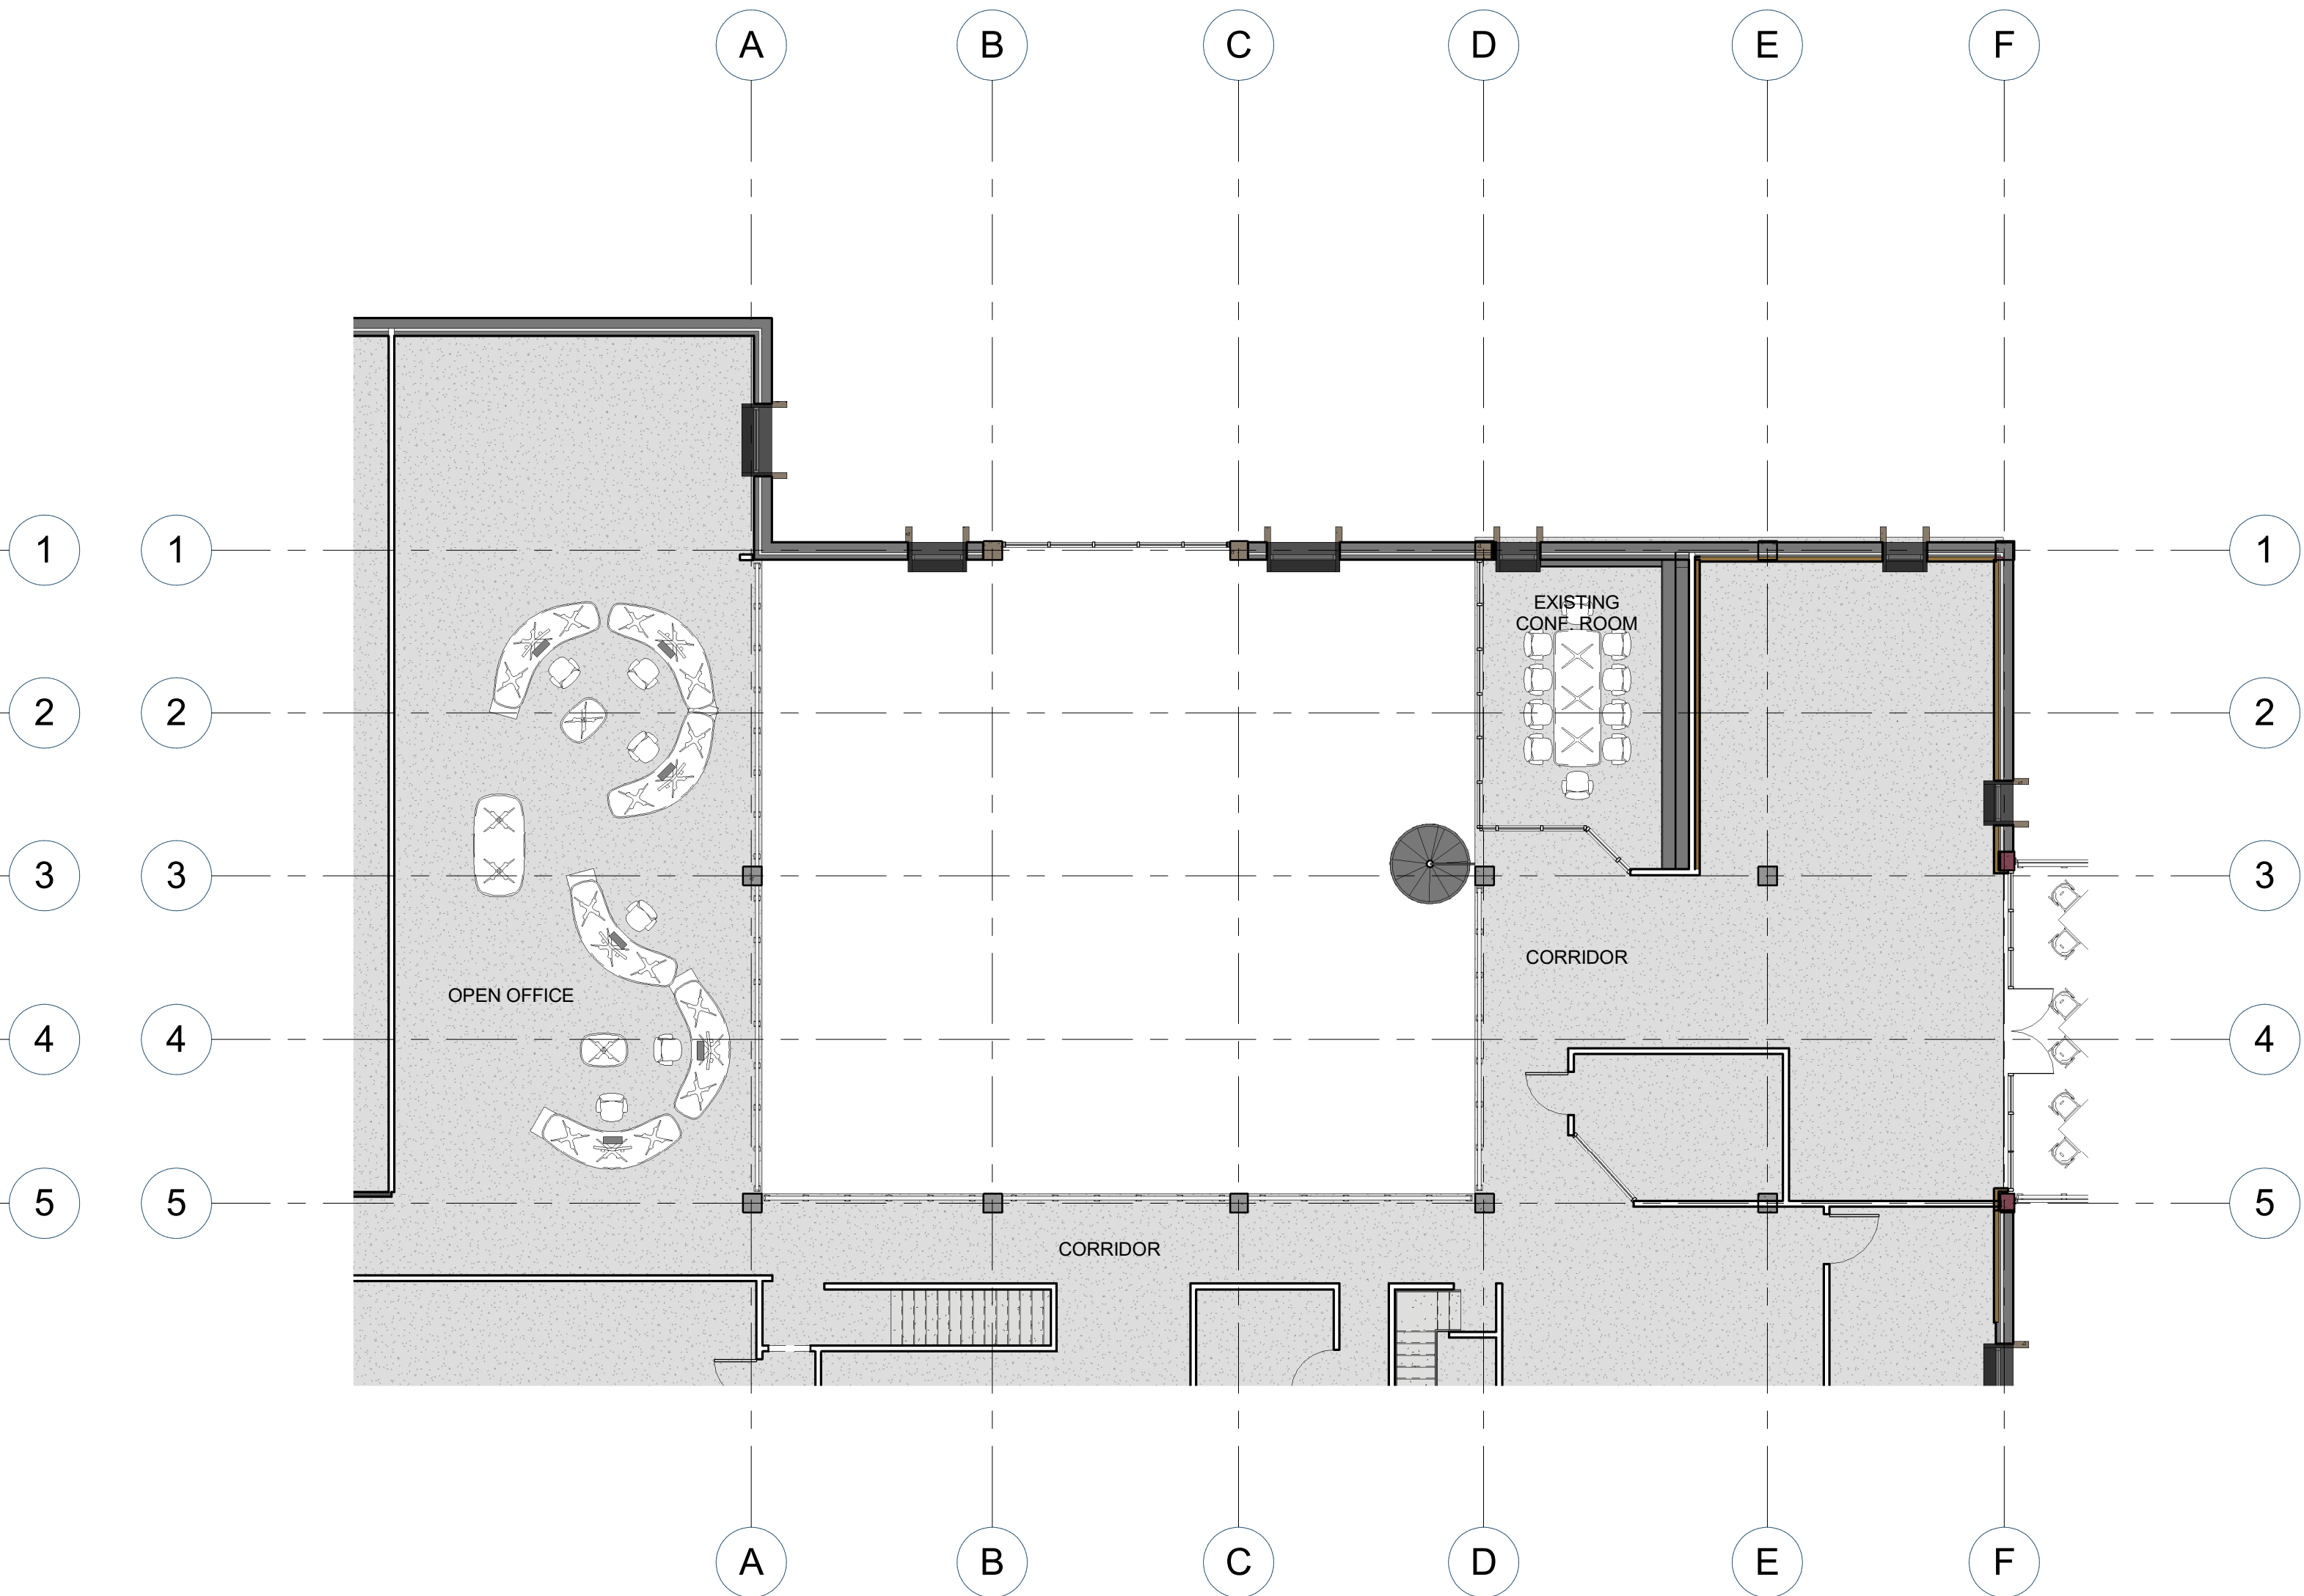

② Option 2 - 2nd Floor  
1" = 10'-0"



Owner: Stephan & Brady Marketing Communications  
1850 Hoffman St  
Madison, WI 53704  
608-241-4141 | dteam@stephanbrady.com  
stephanbrady.com



Architect: OpeningDesign  
312 W. Lakeside St.  
Madison, WI 53715  
773-425-6456 - ryan@openingdesign.com  
OpeningDesign.com



C



C

B

B

A

A

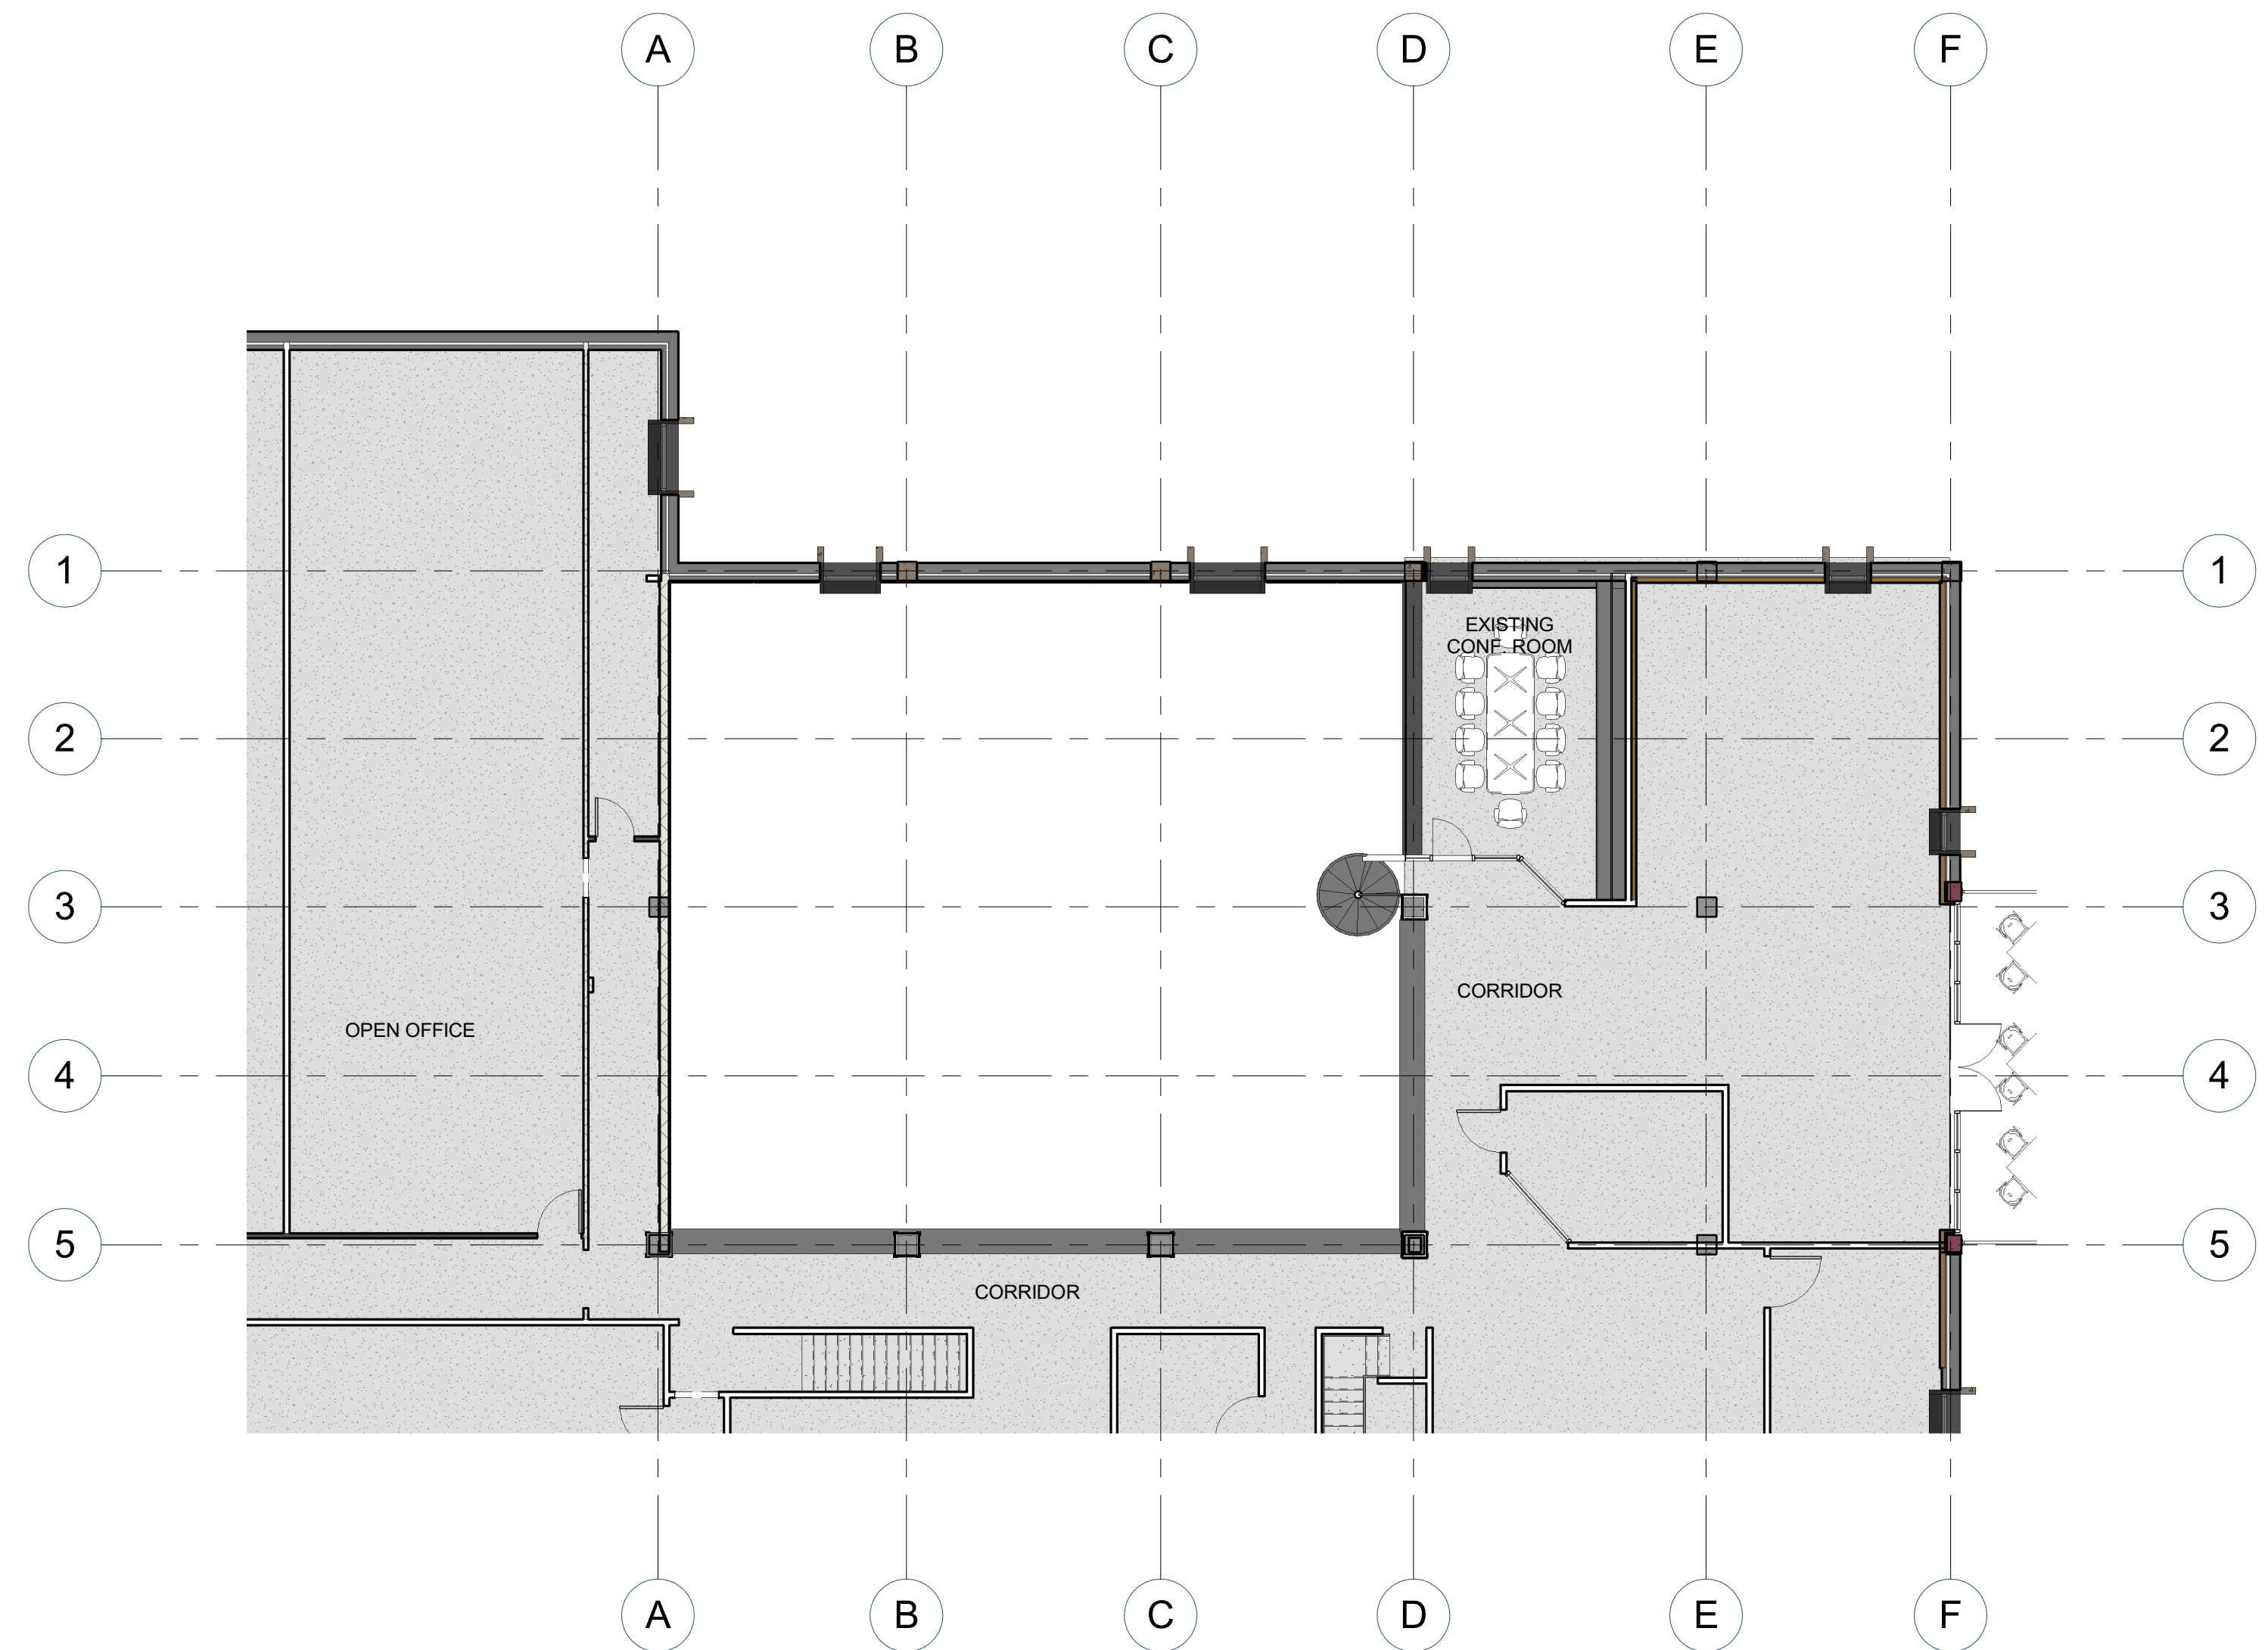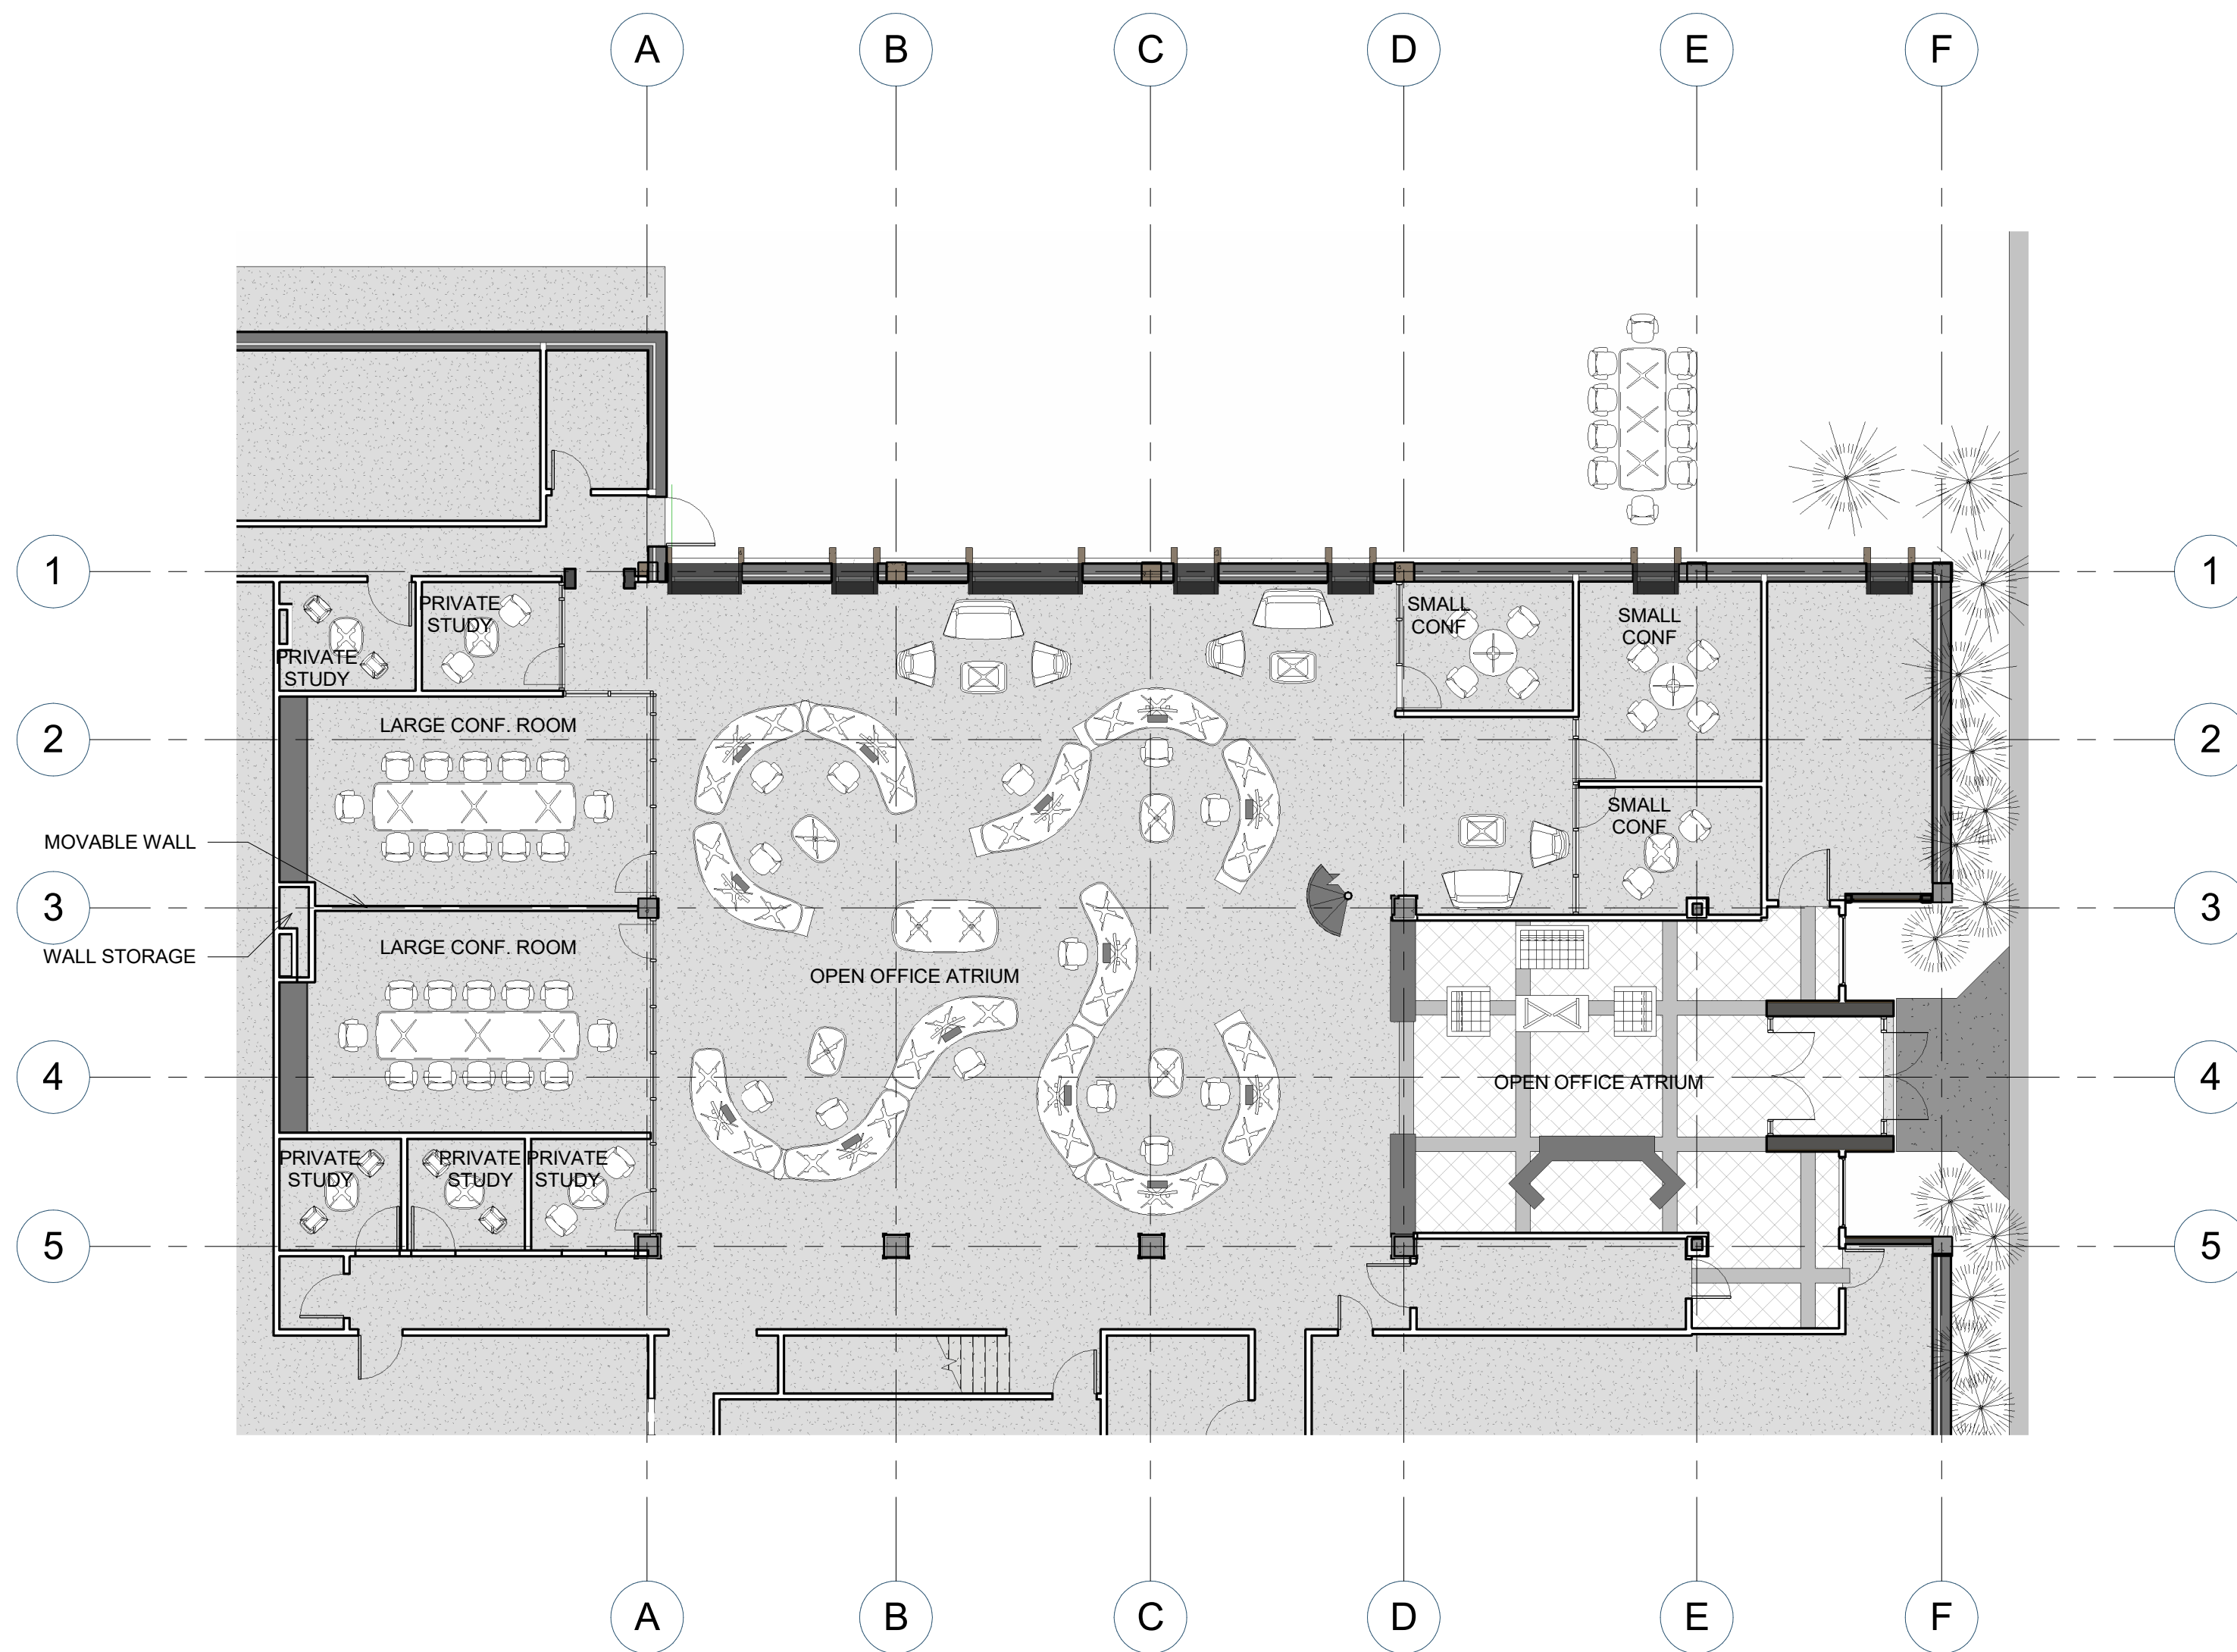

Owner: Stephan & Brady Marketing Communications  
1850 Hoffman St  
Madison, WI 53704  
608-241-4141 | dhearn@stephanbrady.com  
stephanbrady.com



Architect: OpeningDesign  
312 W. Lakeside St.  
Madison, WI 53715  
773-425-6456 - ryan@openingdesign.com  
OpeningDesign.com